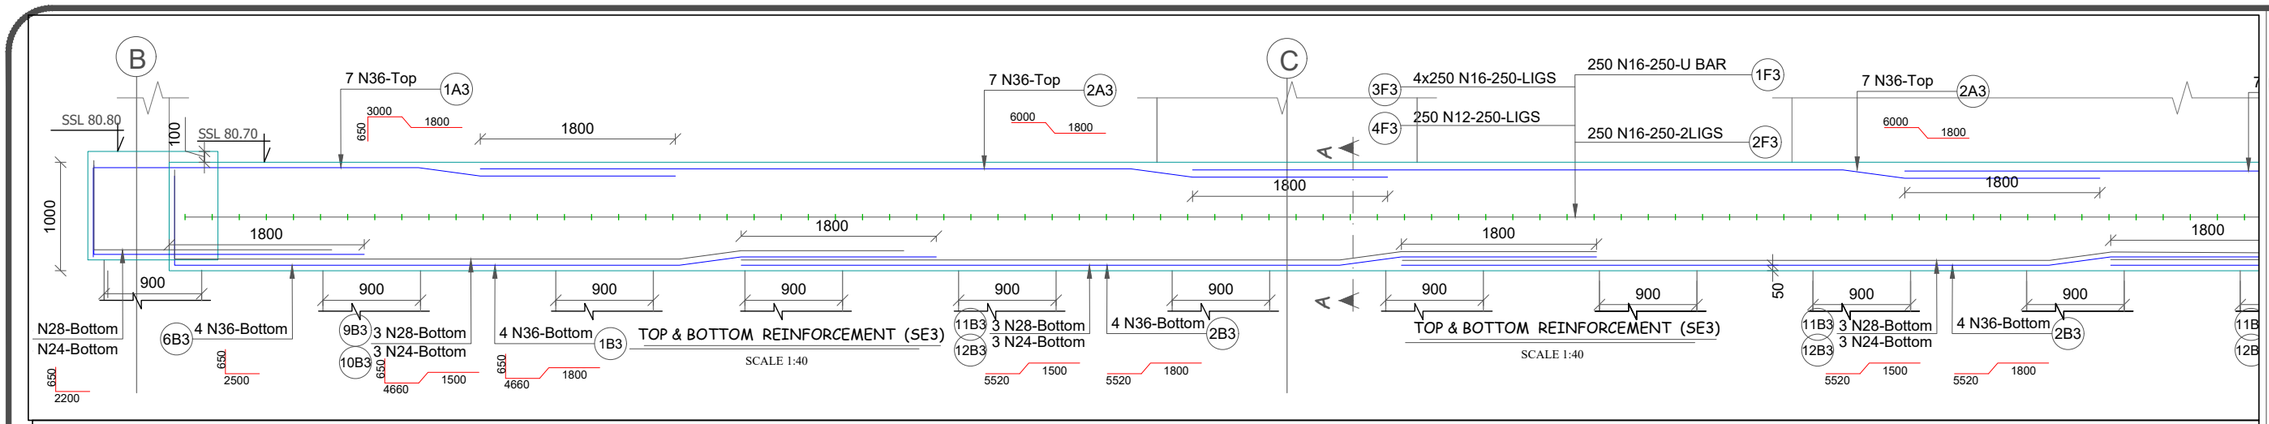

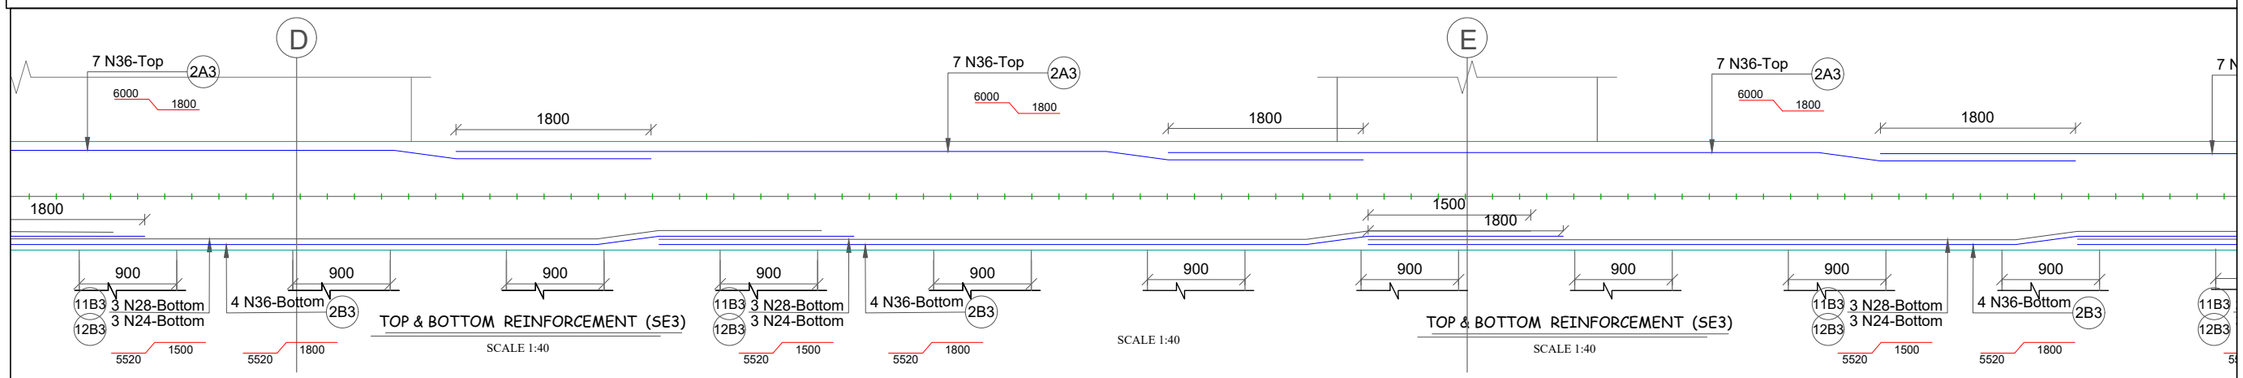

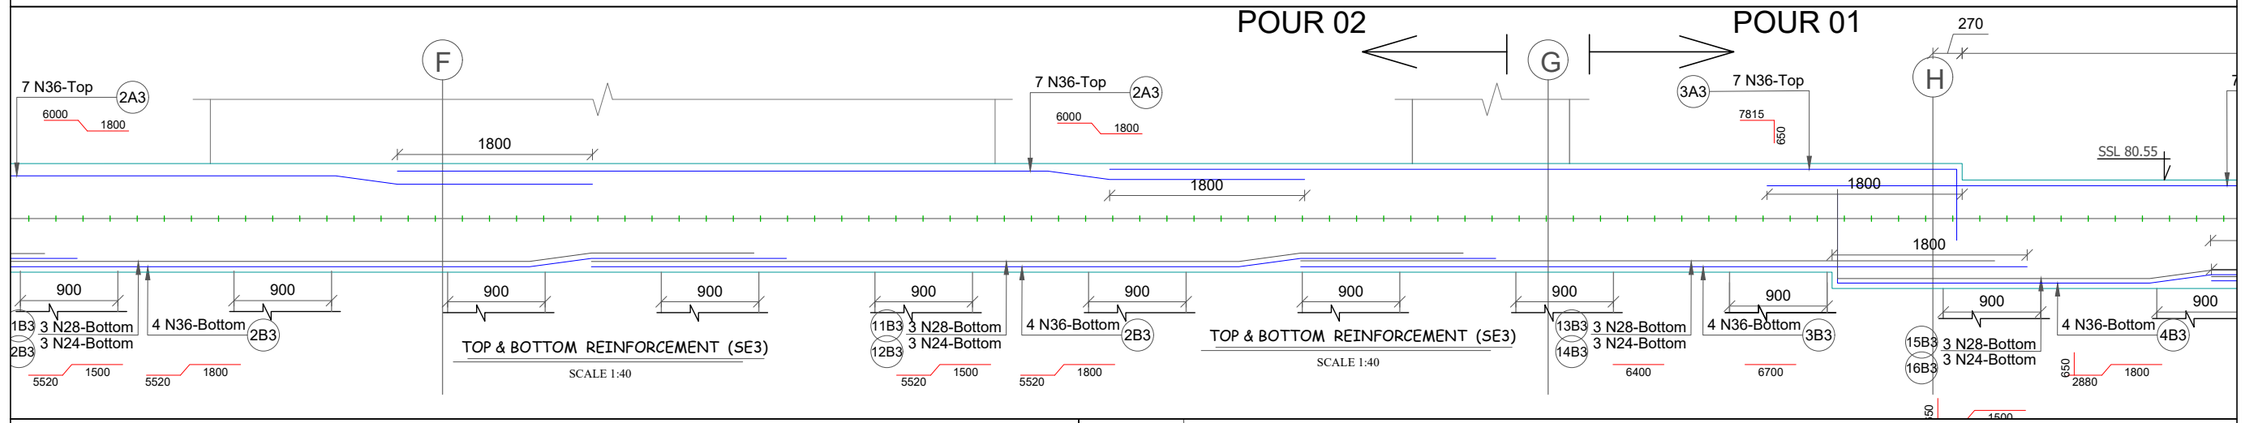

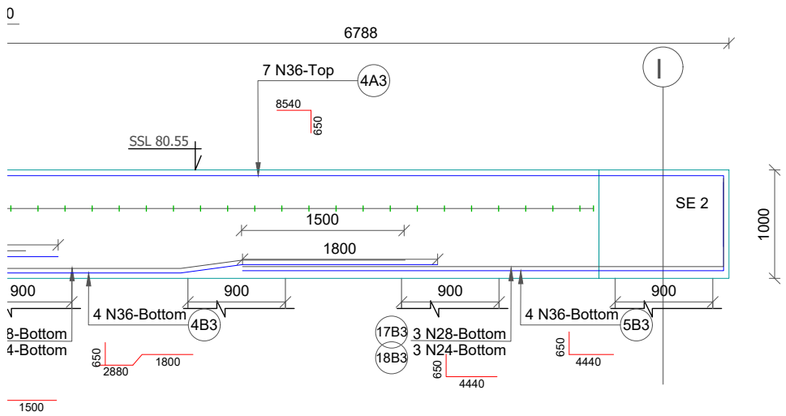

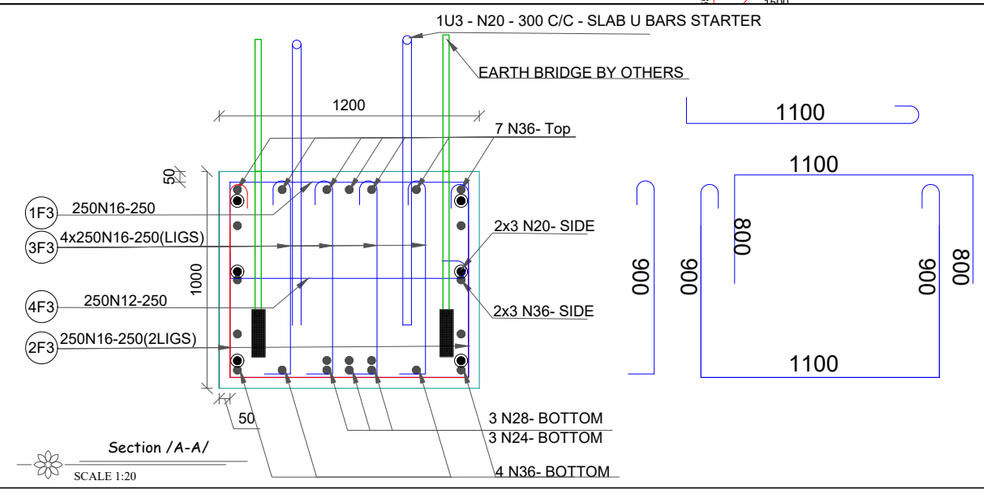

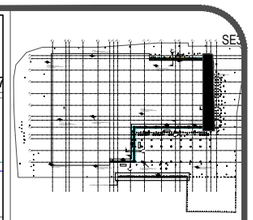

A	For Construction	ZS	14-04-2026

Prodrawing

Project:

Area:

Description:

CB Shop Drawing- Elev 03

Drawing No:

Drwn By: IMT | Reviewed By: ZSA | Dae: 14-04-26

SD No: MEL-TR-DC-CB-03-1 | Rev: A